


Exhibit E

M:\JOB FILES\Thorndyke\Thorndyke Design\Thorndyke; Rev1.dwg

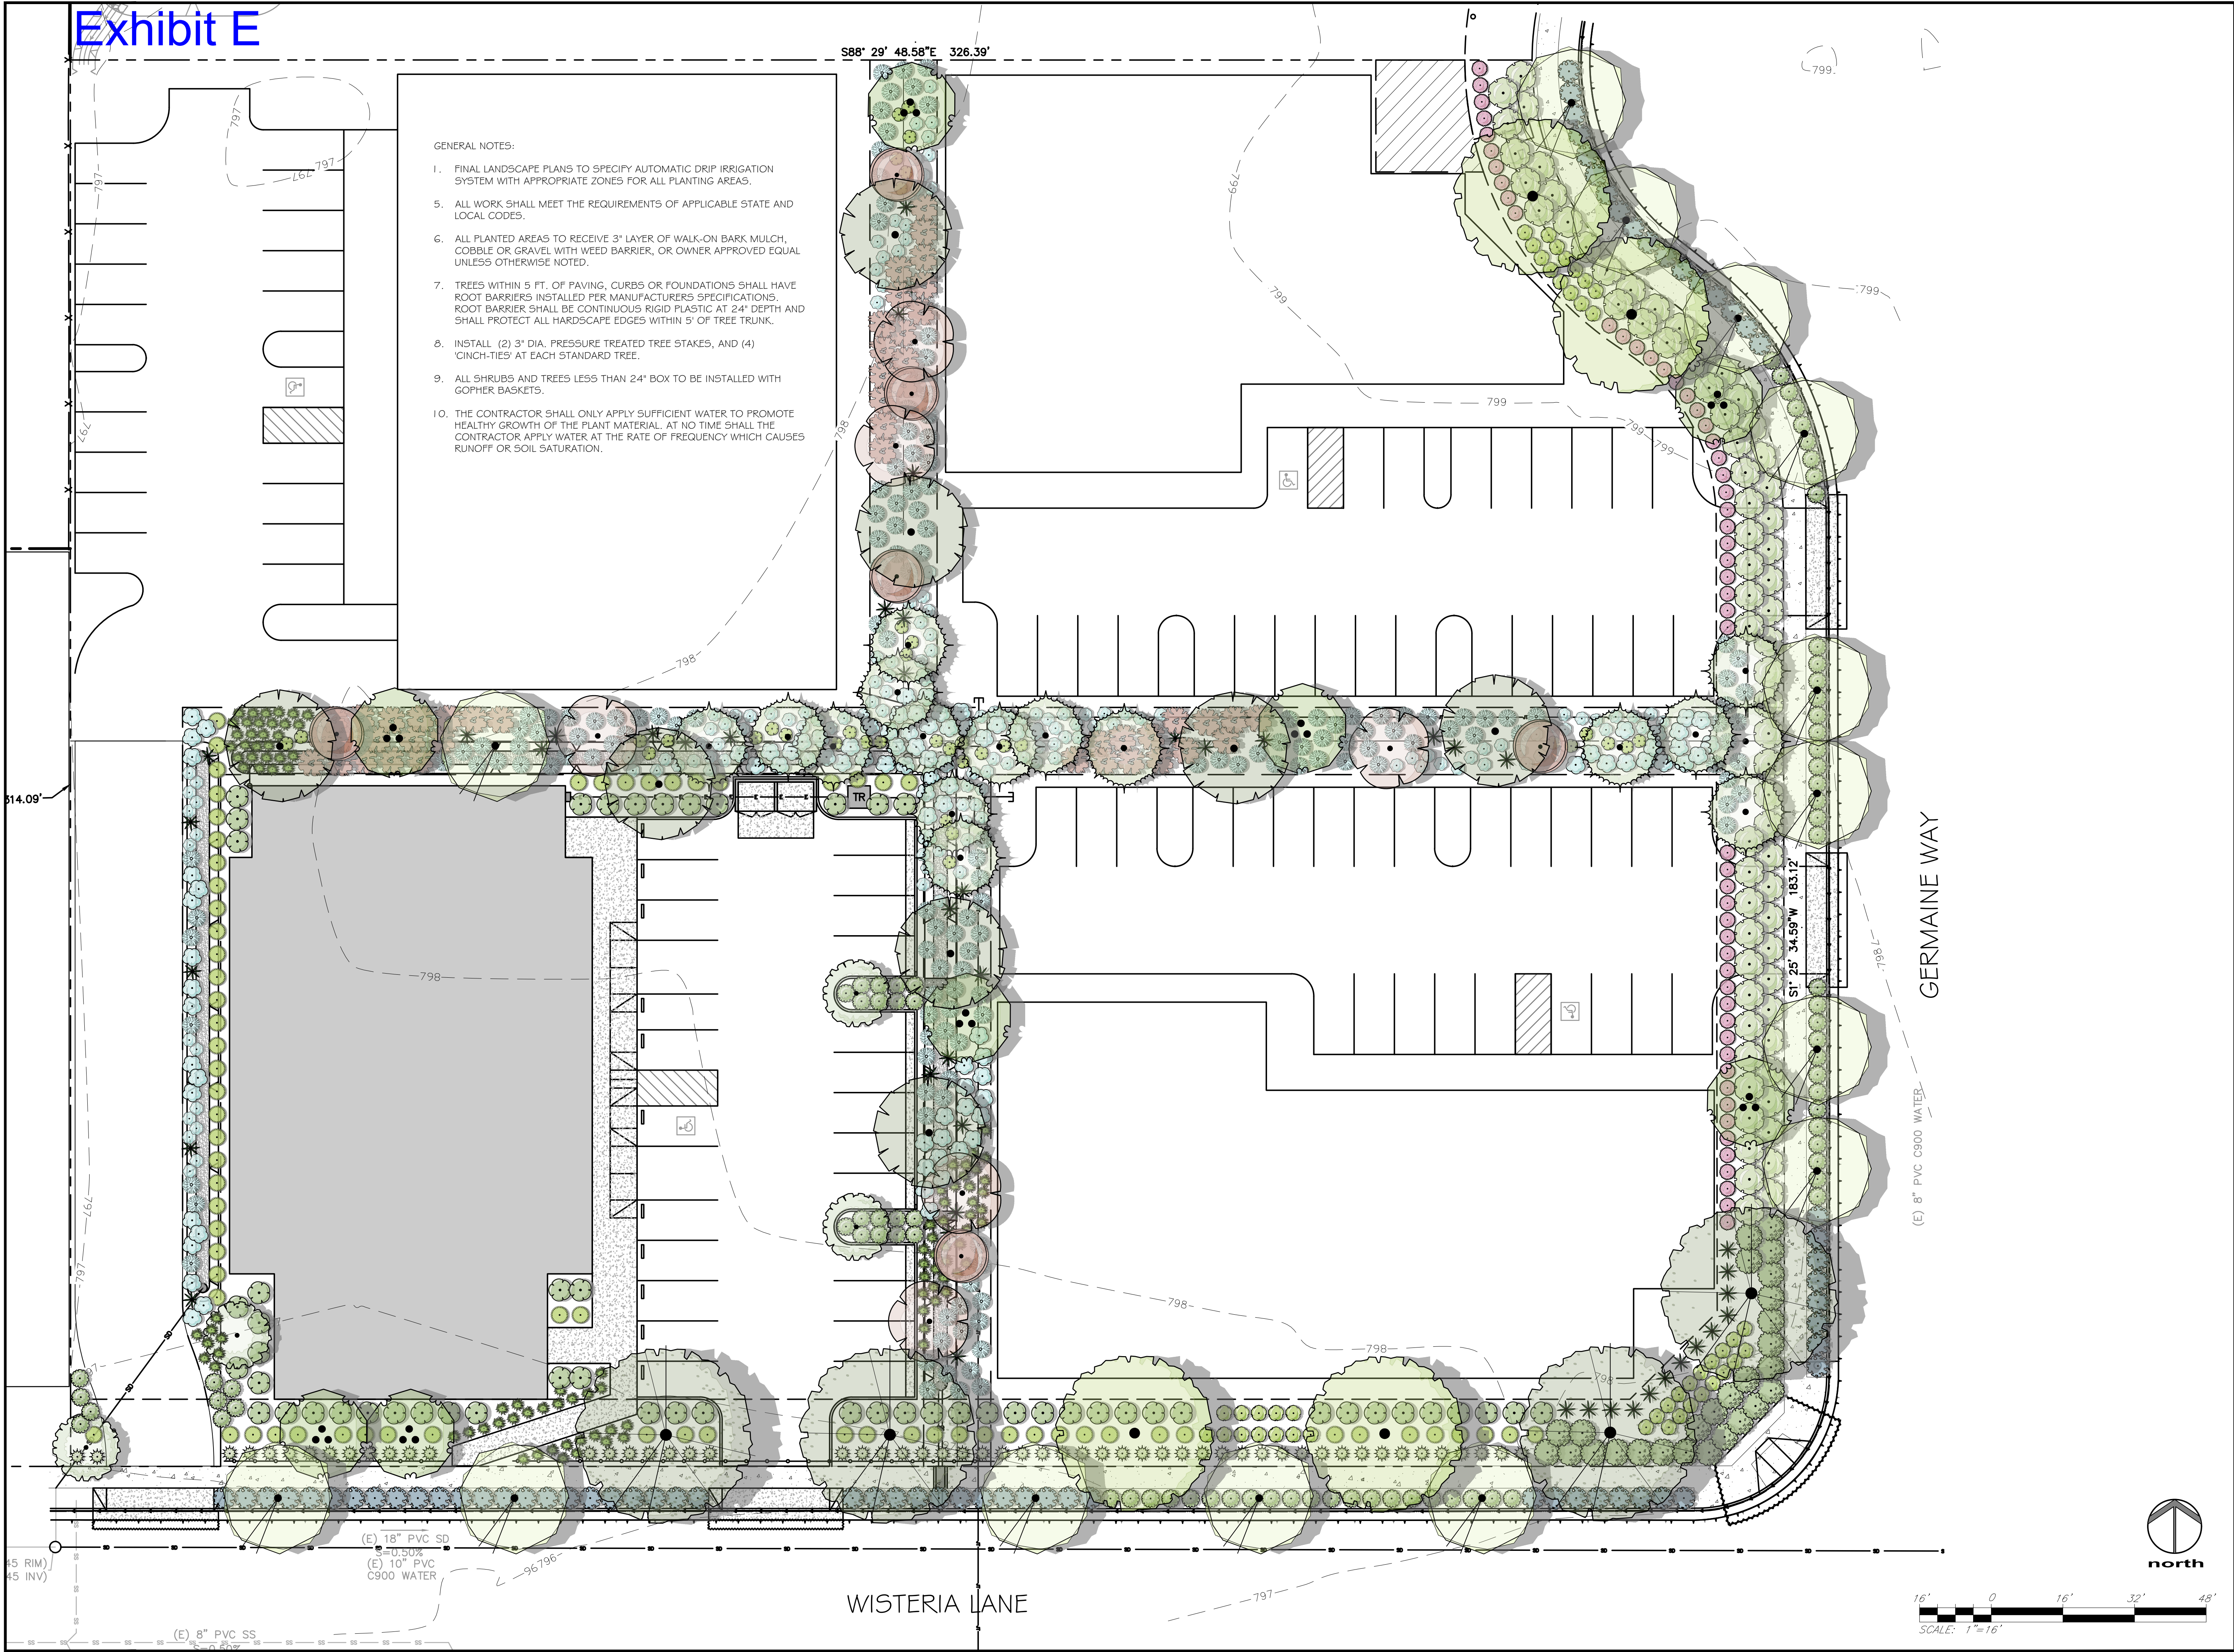

8045 Morro Road
Atascadero, CA 93422
805-466-6263
www.madronelandscape.com
C-27 Lic. 713969

All reports, drawings, specifications, computer files, field data, notes and other documents prepared by MADRONE LANDSCAPE, as instruments of service shall remain the property of MADRONE LANDSCAPE, and all common law, statutory and other reserved rights, including the copyrights thereto, shall be retained.

SHEET TITLE
PLANTING PLAN

PROJECT NAME & ADDRESS
**THORNDYKE
WISTERIA LANE & GERMAINE WAY
PASO ROBLES, CA 93446**

REVISION	DATE
CONCEPT	8.8.24
REVISION 1	4.11.25
REVISION 2	

DRAWN BY
TE/JB

OWNER APPROVAL

STAMP

NOT FOR CONSTRUCTION










PROJECT NUMBER
24043


FILE NAME
Thorndyke; Rev1

PLOT DATE
APRIL 11, 2024

SHEET NUMBER
L-1.0

PLANT SCHEDULE

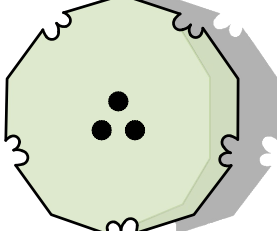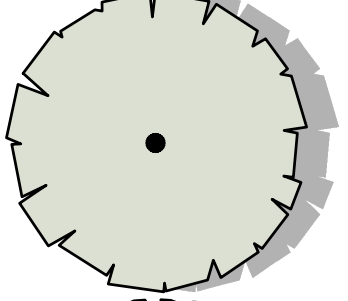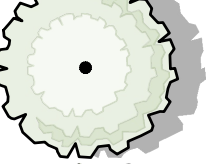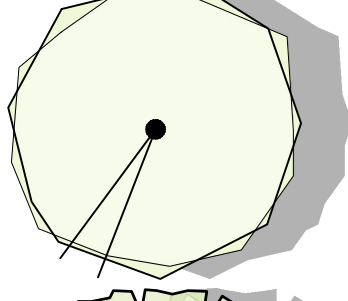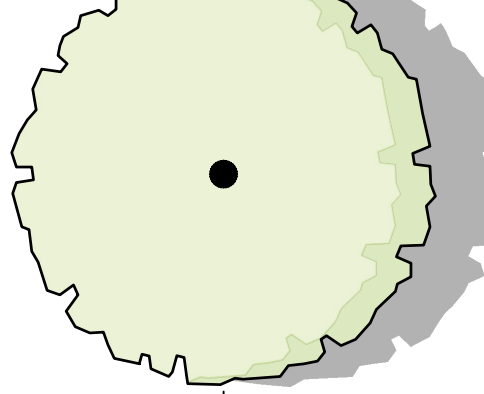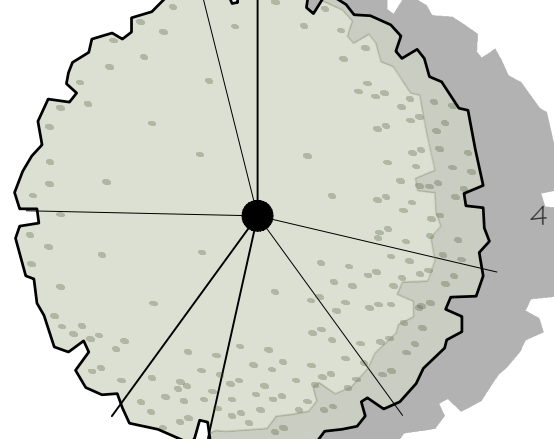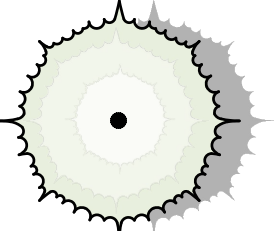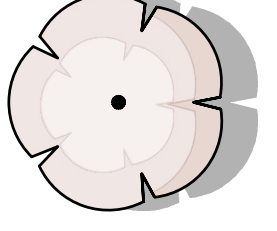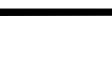SYMBOL	QTY	BOTANICAL / COMMON NAME	CONT	H X W
TREES				
	8	CERCIS OCCIDENTALIS / WESTERN REDBUD, MULTI-TRUNK	15 GAL	12-20" H X 10-15" W
	8	GEIJERA PARVIFLORA / AUSTRALIAN WILLOW	24" BOX	20-30" W X 20-30" H
	4	LAGERSTROEMIA INDICA X FAURIEI 'NATCHEZ' / NATCHEZ CRAPE MYRTLE, STANDARD	24" BOX	15-25" H X 15-20" W
	14	PISTACIA CHINENSIS / CHINESE PISTACHE MULTI-TRUNK	24" BOX	30-35" H X 25-35" W
	4	PLATANUS X ACERIFOLIA 'BLOODGOOD' / LONDON PLANETREE	24" BOX	30-50" H X 30-50" W
	4	QUERCUS AGRIFOLIA / COAST LIVE OAK, NATURAL BRANCHING	24" BOX	40-60" H X 40-50" W
	16	SEQUOIA SEMPERVIRENS 'APTOS BLUE' / COAST REDWOOD	15 GAL	30-60" H X 20-30" W
	6	X CHITALPA TASHKENTENSIS 'PINK DAWN' / PINK DAWN CHITALPA	15 GAL	15-25" H X 15-25" W
SHRUBS				
	56	ARCTOSTAPHYLOS X 'SUNSET' / SUNSET MANZANITA	5 GAL	4-5" H X 4-5" W
	94	ARTEMISIA DOUGLASIANA / DOUGLAS MUGWORT	1 GAL	3-5" H X 3-5" W
	46	CHONDROPETALUM TECTORUM 'EL CAMPO' / CAPE RUSH	5 GAL	2-3" H X 3-4" W
	70	CISTUS PULVERULENTUS 'SUNSET' / ROCKROSE	1 GAL	2-3" H X 6-8" W
	6	COTINUS COGGYGRIA 'ROYAL PURPLE' / ROYAL PURPLE SMOKEBUSH	15 GAL	12-15" H X 10-15" W
	27	COTONEASTER DAMMERI 'CORAL BEAUTY' / CORAL BEAUTY COTONEASTER	1 GAL	1-2" H X 8-10" W
	148	EPILOBIUM CALIFORNICUM 'EVERETT'S CHOICE' / CALIFORNIA FUCHSIA	1 GAL	1-2" H X 2-3" W
	82	GREVILLEA LANIGERA 'COASTAL GEM' / COASTAL GEM GREVILLEA	1 GAL	1-2" H X 4-5" W
	38	MAHONIA REPENS / CREEPING MAHONIA	1 GAL	1-2" H X 2-3" W
	54	RHAMPHIOLEPIS INDICA 'PINK DANCER' / PINK DANCER INDIAN HAWTHORN	5 GAL	2-3" H X 3-4" W
	44	ROSA FLORIBUNDA 'ICEBERG' / ICEBERG ROSE	5 GAL	4-6" H X 3-5" W
	68	ROSMARINUS OFFICINALIS 'BOULE' / BOULE ROSEMARY	1 GAL	1-3" H X 3-6" W
	46	VITIS CALIFORNICA X VINIFERA 'ROGER'S RED' / ROGER'S RED GRAPE	1 GAL	1-2" H X SPREADING
GRASSES				
	106	CAREX DIVULSA / BERKELEY SEDGE	1 GAL	1-2" H X 2-3" W
	159	LEYMUS CONDENSATUS 'CANYON PRINCE' / NATIVE BLUE RYE	1 GAL	2-3" H X 3-4" W
	72	MUHLENBERGIA RIGENS / DEER GRASS	1 GAL	4-5" H X 4-6" W
	55	PENNISETUM ALOPECUROIDES 'KARLEY ROSE' / FOUNTAIN GRASS	1 GAL	3-4" H X 3-4" W

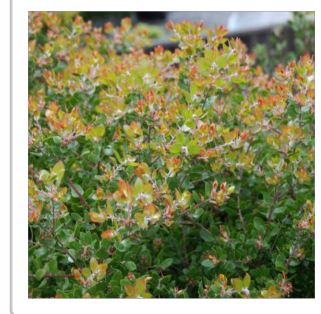

Arctostaphylos 'Sunset'
Sunset Bush Manzanita



Artemisia douglasiana
Mugwort




Carex divulsa
Grassland Sedge



Cercis occidentalis
Western Redbud



Muhlenbergia rigens
Deer Grass

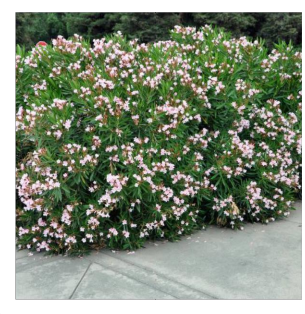

Nerium oleander 'Petite Pink'
Petite Pink Oleander



Pennisetum 'Karley Rose'
Oriental Fountain Grass



Pistacia chinensis
Chinese Pistache



Chitalpa x tashkentensis
Chitalpa



Chondropetalum tectorum 'El Campo'
El Campo Cape Rush




Cistus 'Sunset'
Sunset Rockrose



Cotinus coggygria 'Royal Purple'
Purple Smokebush




Platanus acerifolia 'Bloodgood'
London Planetree

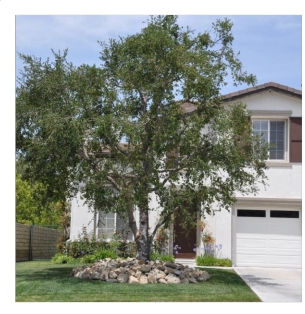

Quercus agrifolia
Coast Live Oak



Rhamphiolepis indica 'Pink Dancer'
Rhamphiolepis Pink Dancer

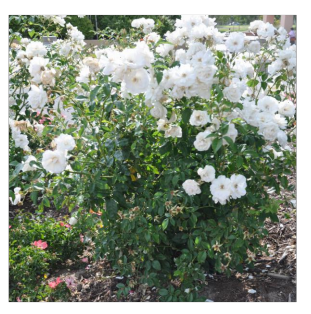

Rosa 'Iceberg'
Iceberg Floribunda Rose



Cotoneaster dammeri 'Coral Beauty'
Coral Beauty Bearberry Cotoneaster



Epilobium canum
California Fuchsia



Geijera parviflora
Australian Willow




Grevillea lanigera 'Coastal Gem'
Coastal Gem Grevillea




Rosmarinus officinalis 'Boule'
Boule Rosemary




Sequoia sempervirens 'Aptos Blue'
Aptos Blue Coast Redwood

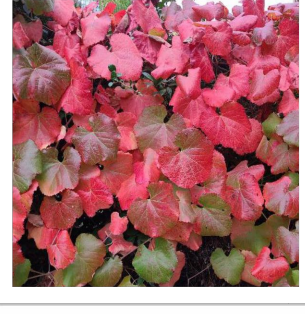

Vitis x californica 'Roger's Red'
Roger's Red Wild Grape

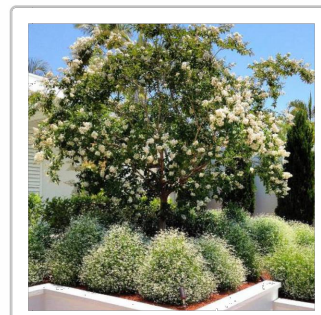


Lagerstroemia indica 'Natchez'
Natchez Crape Myrtle

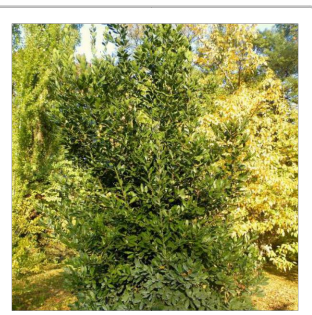

Laurus nobilis
Bay Laurel



Leymus condensatus 'Canyon Prince'
Canyon Prince Wild Rye

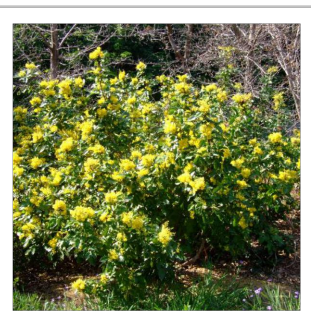

Mahonia repens
Creeping Mahonia

BIRD'S EYE VIEW LANDSCAPE RENDERING



8045 Morro Road
Atascadero, CA 93422
805-466-6263
www.madronelandscape.com
C-27 Lic. 713969

All reports, drawings, specifications, computer files, field data, notes and other documents prepared by MADRONE LANDSCAPE as instruments of service shall remain the property of MADRONE LANDSCAPE, and all common law, statutory and other reserved rights, including the copyrights thereto, shall be retained.

SHEET TITLE
PLANT SCHEDULE, PALETTE & RENDERING
PROJECT NAME & ADDRESS
**THORNDYKE
WISTERIA LANE & GERMAINE WAY
PASO ROBLES, CA 93446**

REVISION	DATE
CONCEPT	8.8.24
REVISION 1	4.11.25
REVISION 2	

DRAWN BY	TE/JB
OWNER APPROVAL	

STAMP
NOT FOR CONSTRUCTION

PROJECT NUMBER	24043
----------------	-------

FILE NAME	Thorndyke; Rev1
-----------	-----------------

PLOT DATE	APRIL 11, 2024
-----------	----------------

SHEET NUMBER
L-1.1